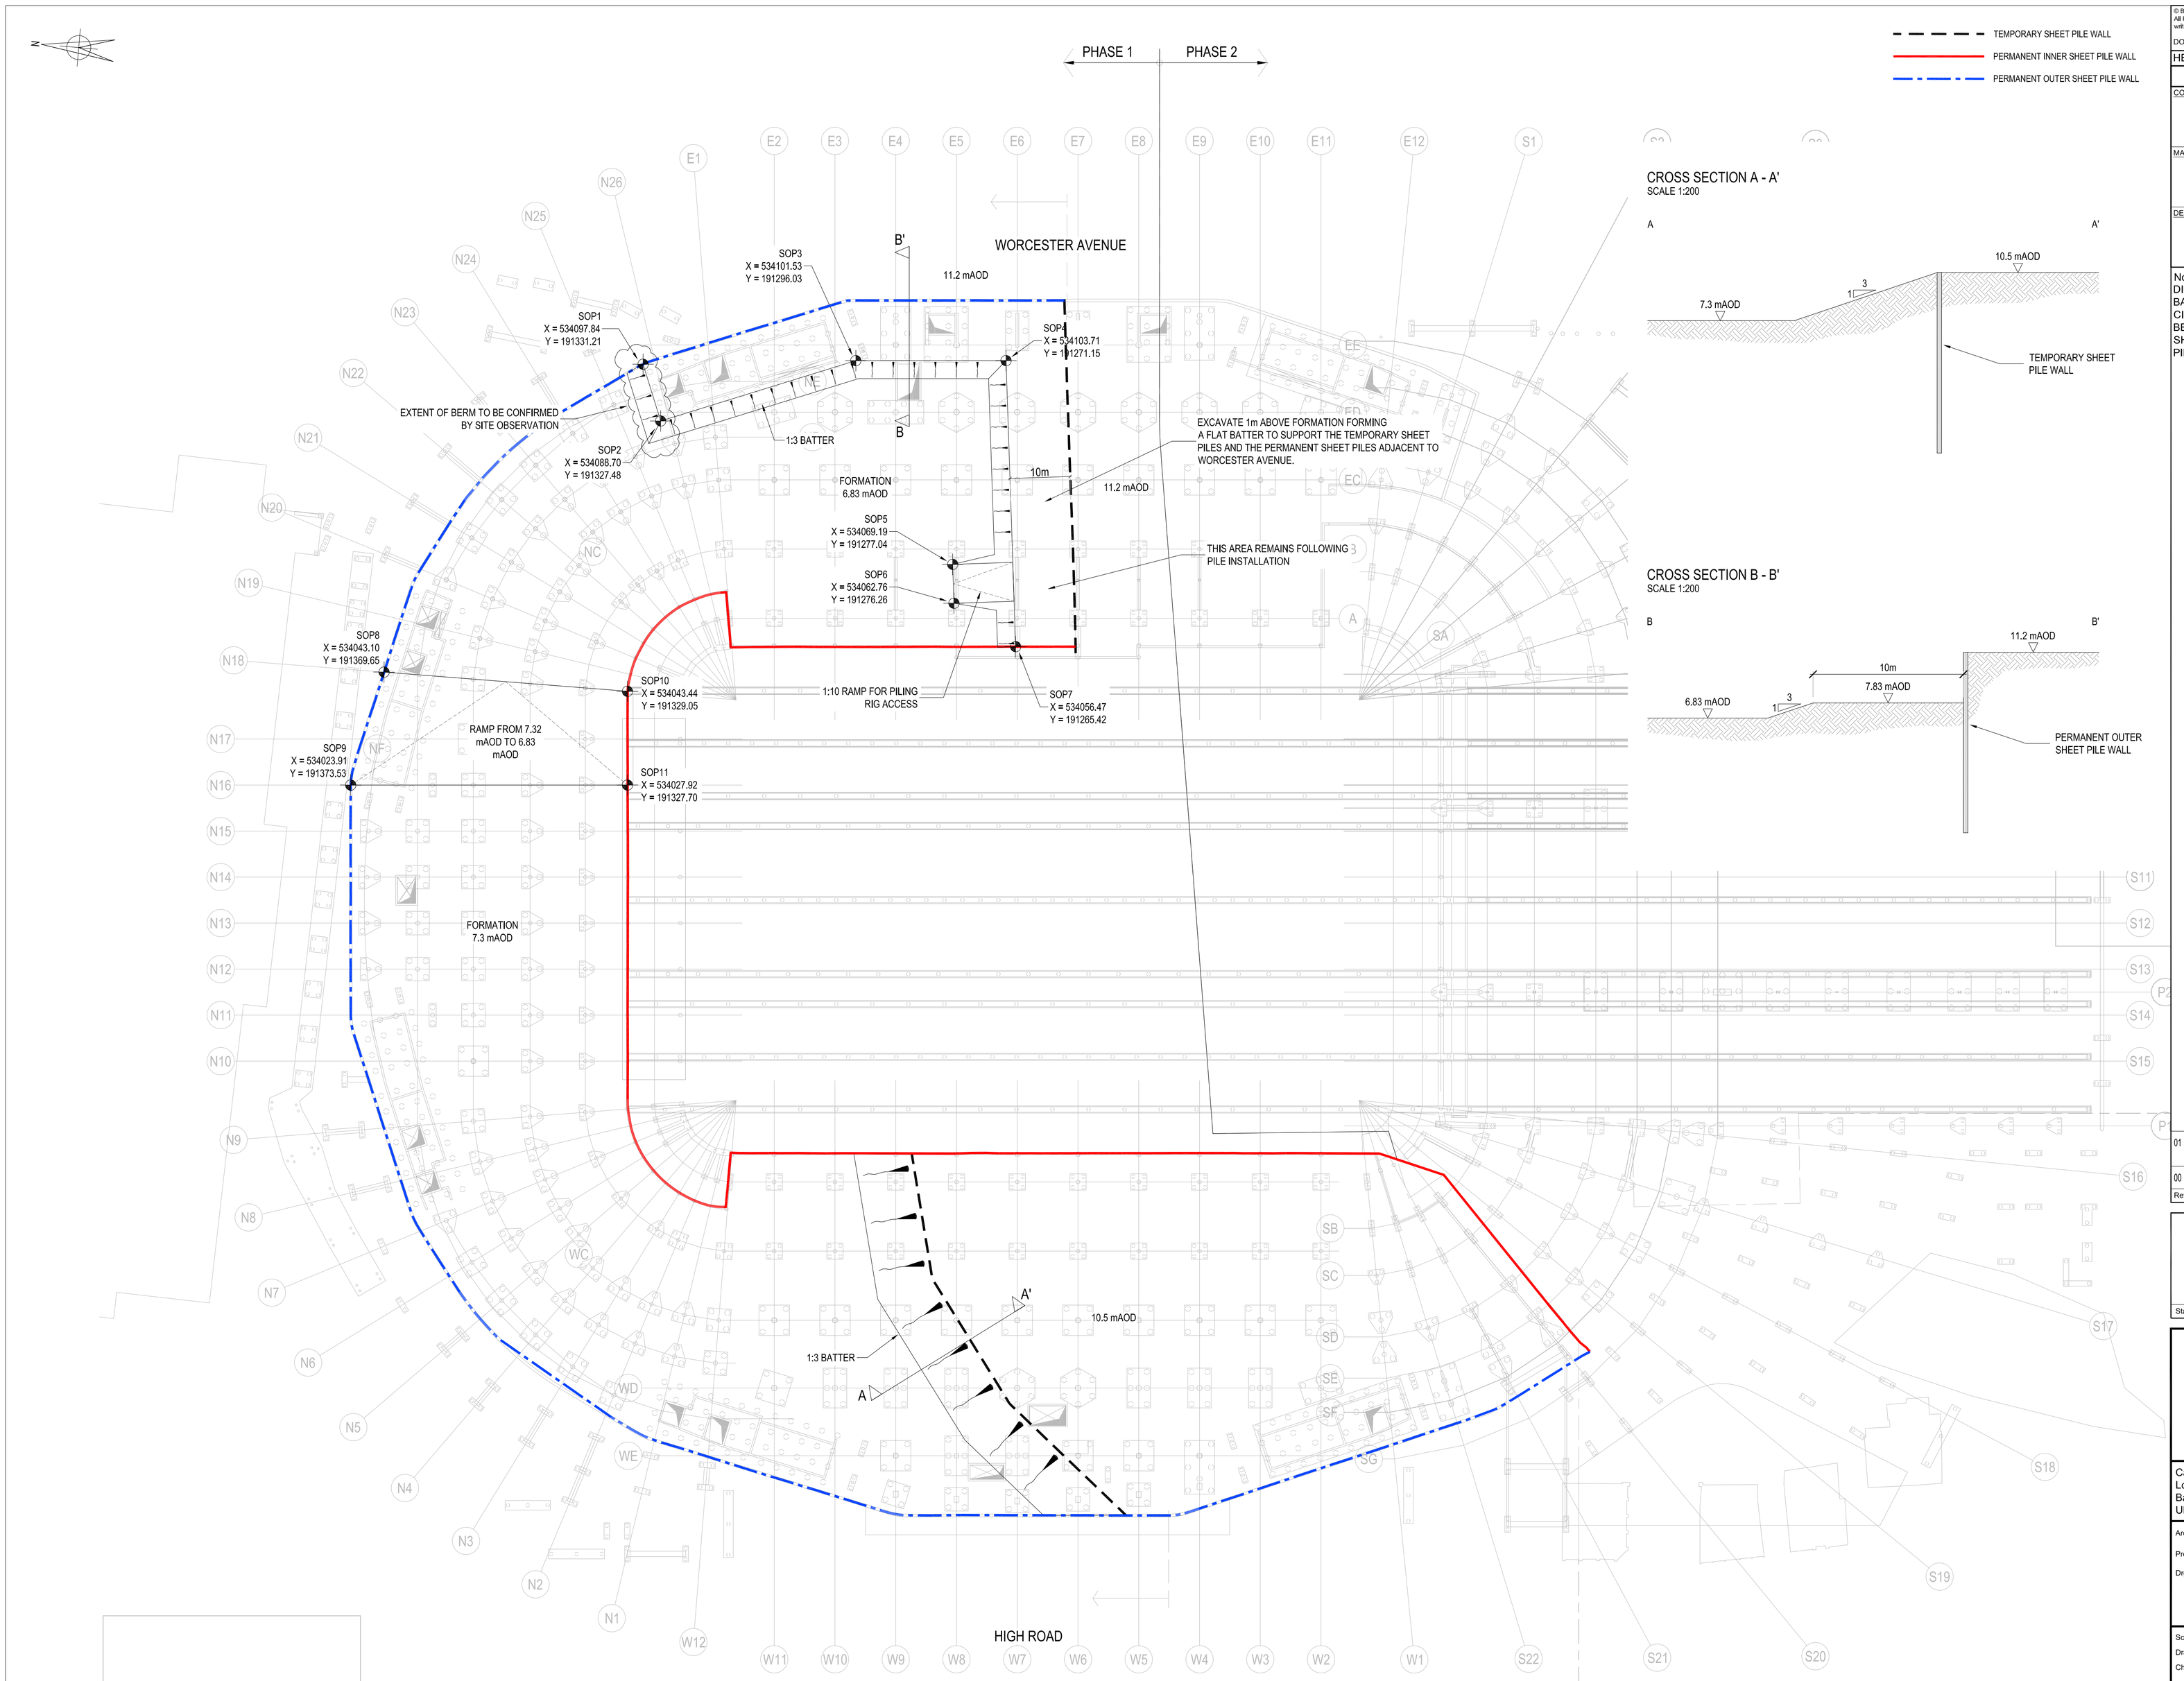

CROSS SECTION A - A'
SCALE 1:200

CROSS SECTION B - B'
SCALE 1:200

© Buro Happold Limited or its group companies.
All Rights reserved. Buro Happold and its group companies assert (unless otherwise agreed in writing) their rights under s.77 to 89 of the Copyright, Designs and Patents Act 1988.

DO NOT SCALE THIS DRAWING.

HEALTH AND SAFETY INFORMATION

CONSTRUCTION.

MAINTENANCE/CLEANING/OPERATION.

DECOMMISSIONING/DEMOLITION.

Notes
DIG LEVELS ON THIS PLAN ARE INDICATIVE AND ARE BASED ON A NUMBER OF ASSUMPTIONS. UNDER NO CIRCUMSTANCES SHOULD THE EXCAVATION EXTEND BELOW THE LEVELS SHOWN. NO ADDITIONAL LOADS SHOULD BE PLACED ON THE ACTIVE SIDE OF THE SHEET PILE WALLS FOLLOWING THE START OF EXCAVATION.

Rev	Description	Date	Drn	Ch'd
01	BERM POSITION UPDATED, SOP 1 & 2 MOVED AND COORDINATES REVISED, ISSUED FOR INFORMATION	13.07.15	NG	RF
00	DRAFT ISSUE	01.07.15	NG	RF

INFORMATION

Status of drawing

BUROHAPPOLD ENGINEERING

Camden Mill
Lower Bristol Road
Bath BA2 3DQ
UK

Tel: +44 (0)1225 320600
Fax: +44 (0)870 787 4148
Email: 031627@burohappold.com
Web: www.burohappold.com

Architect

Project **THFC STADIUM**

Drg Title INDICATIVE FORMATION DIG LEVELS AREA 1A

Scales@A1 1:500
Drawn by NG
Checked by RF
Date JULY 2015

Job No. 031627
Drawing No. GESK-009
Rev 01

Neil Gibson P:\031627\03 - Ground Engineering - Site Investigation\Sheet\Sketches\GESK-009.dwg